NEWINGTON RESERVE

DETAILED TRAFFIC PLAN

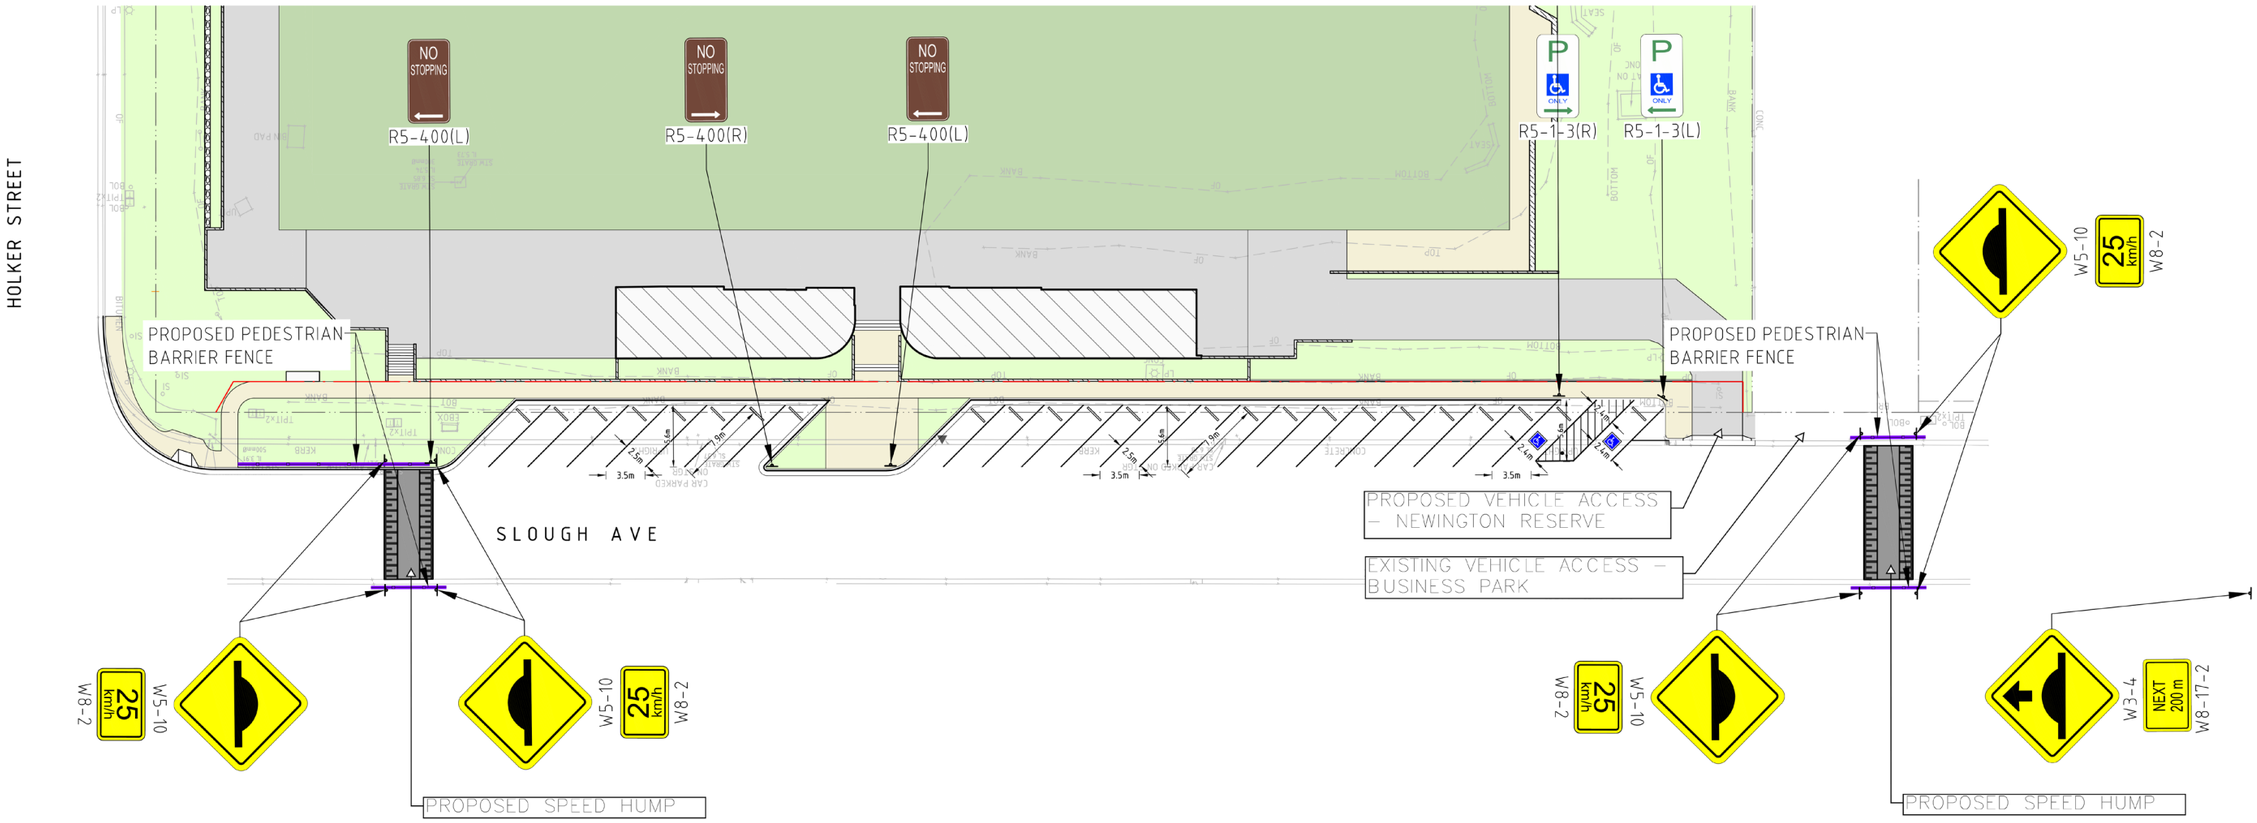

Newington Park Concept Design
SCALE 1:600 @ A3