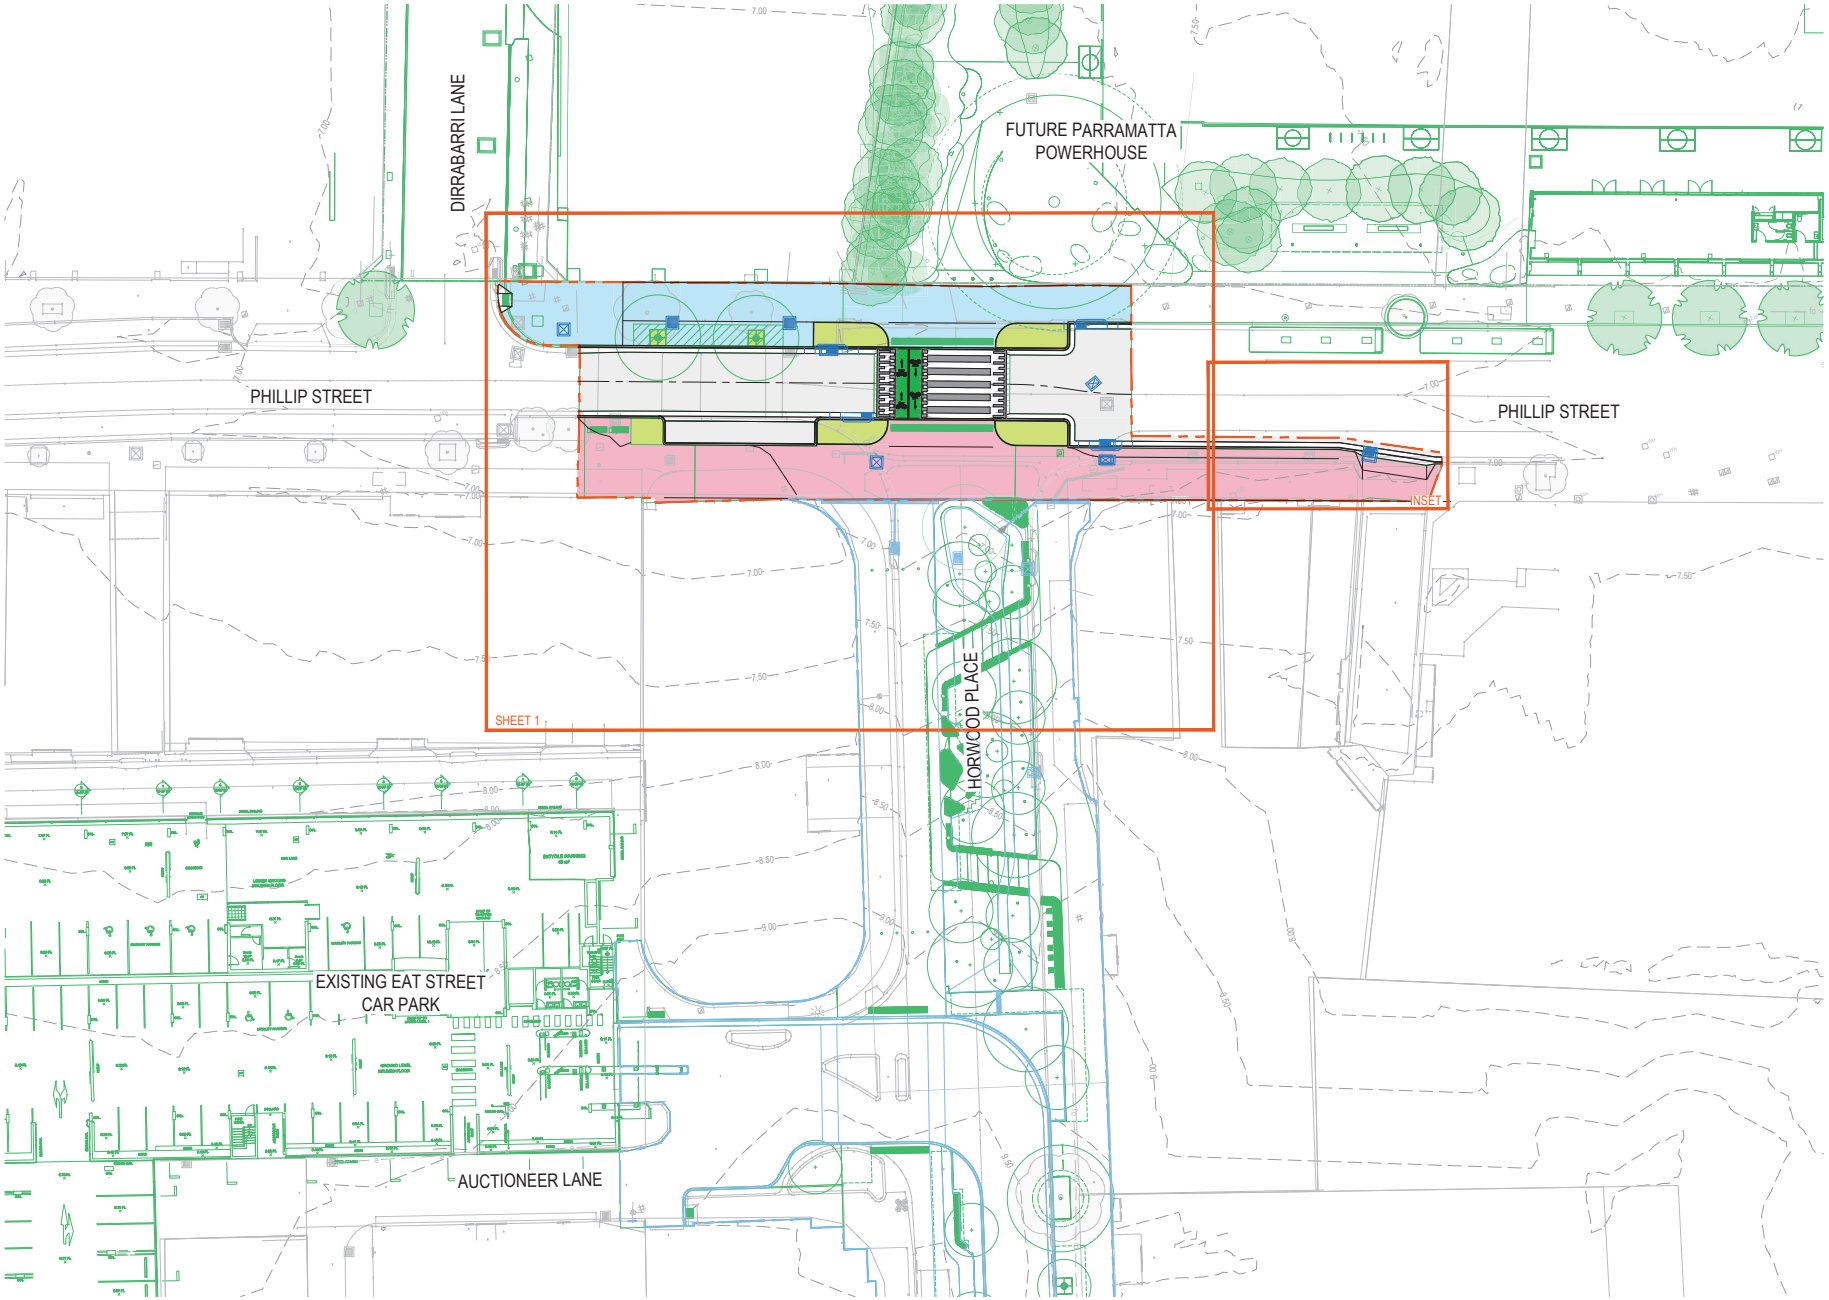

LEGEND

- PHILLIP STREET WORKS SITE BOUNDARY
- HORWOOD PLACE WORKS SITE BOUNDARY
- EXISTING CONTOURS
- ARCHITECTURAL WORKS
- PROPOSED KERB INLET PIT
- PROPOSED JUNCTION PIT
- PROPOSED GRATED PIT
- EXISTING KERB INLET PIT
- EXISTING JUNCTION PIT
- EXISTING GRATED PIT
- FUTURE KERB INLET PIT
- FUTURE JUNCTION PIT
- FUTURE GRATED PIT
- FUTURE GRATED DRAIN
- PROPOSED FOOTPATH
- PROPOSED SHAREPATH
- PROPOSED ROAD PAVEMENT
- PROPOSED LANDSCAPING
- SHEET LAYOUT

Issue	Description	DR	CH	VE	Date
03	ISSUED FOR INFORMATION - 100% DETAILED DESIGN	RS	SG	GD	03.10.2025
02	ISSUED FOR INFORMATION - 95% DETAILED DESIGN	RS	SG	GD	10.09.2025
01	ISSUED FOR INFORMATION - 80% DETAILED DESIGN	RS	CR	MK	18.07.2025

Scales

0 5 10 15 20 25m

1 : 250

100mm on Original

Surveyor: surveyplus, DURKIN

Architect: OCULUS

Client: CITY OF PARRAMATTA

Status: PRELIMINARY
NOT TO BE USED FOR CONSTRUCTION

© Copyright reserved

Original Issue Signatures			
Drawn	R. SANTOS	Original Size	A1
Designed	L. CORSCADDEN	Height Datum	AHD
Project Manager	S. GEERDINK	Grid	MGA/20-56
Verified	G. DUNSTAN		

Project: PARRAMATTA CIVIC LINK PHILLIP STREET WORKS

Title: GENERAL ARRANGEMENT PLAN

ARCADIS
Arcadis Australia Pacific Pty Limited
Level 16, 580 George Street
SYDNEY NSW 2000
ABN 76 104 485 289
Tel No: +61 2 8907 9000
www.arcadis.com/au

Project Number: 30286862

Drawing No.: CL3-AAP-DD-PS-DRG-CI-0061

Issue: 03

Date Plotted: 3 Oct 2025 - 06:01pm File Name: C:\Users\santosa4174\DC\ACCDocs\Arcadis ACC AU\AAU-30286862-Parramatta Civic Link Block 3\Project Files\10_WIP\10_Civil\STG_Phillip Street\DRG\CL3-AAP-DD-PS-DRG-CI-0061-GeneralArrangementPlan.dwg